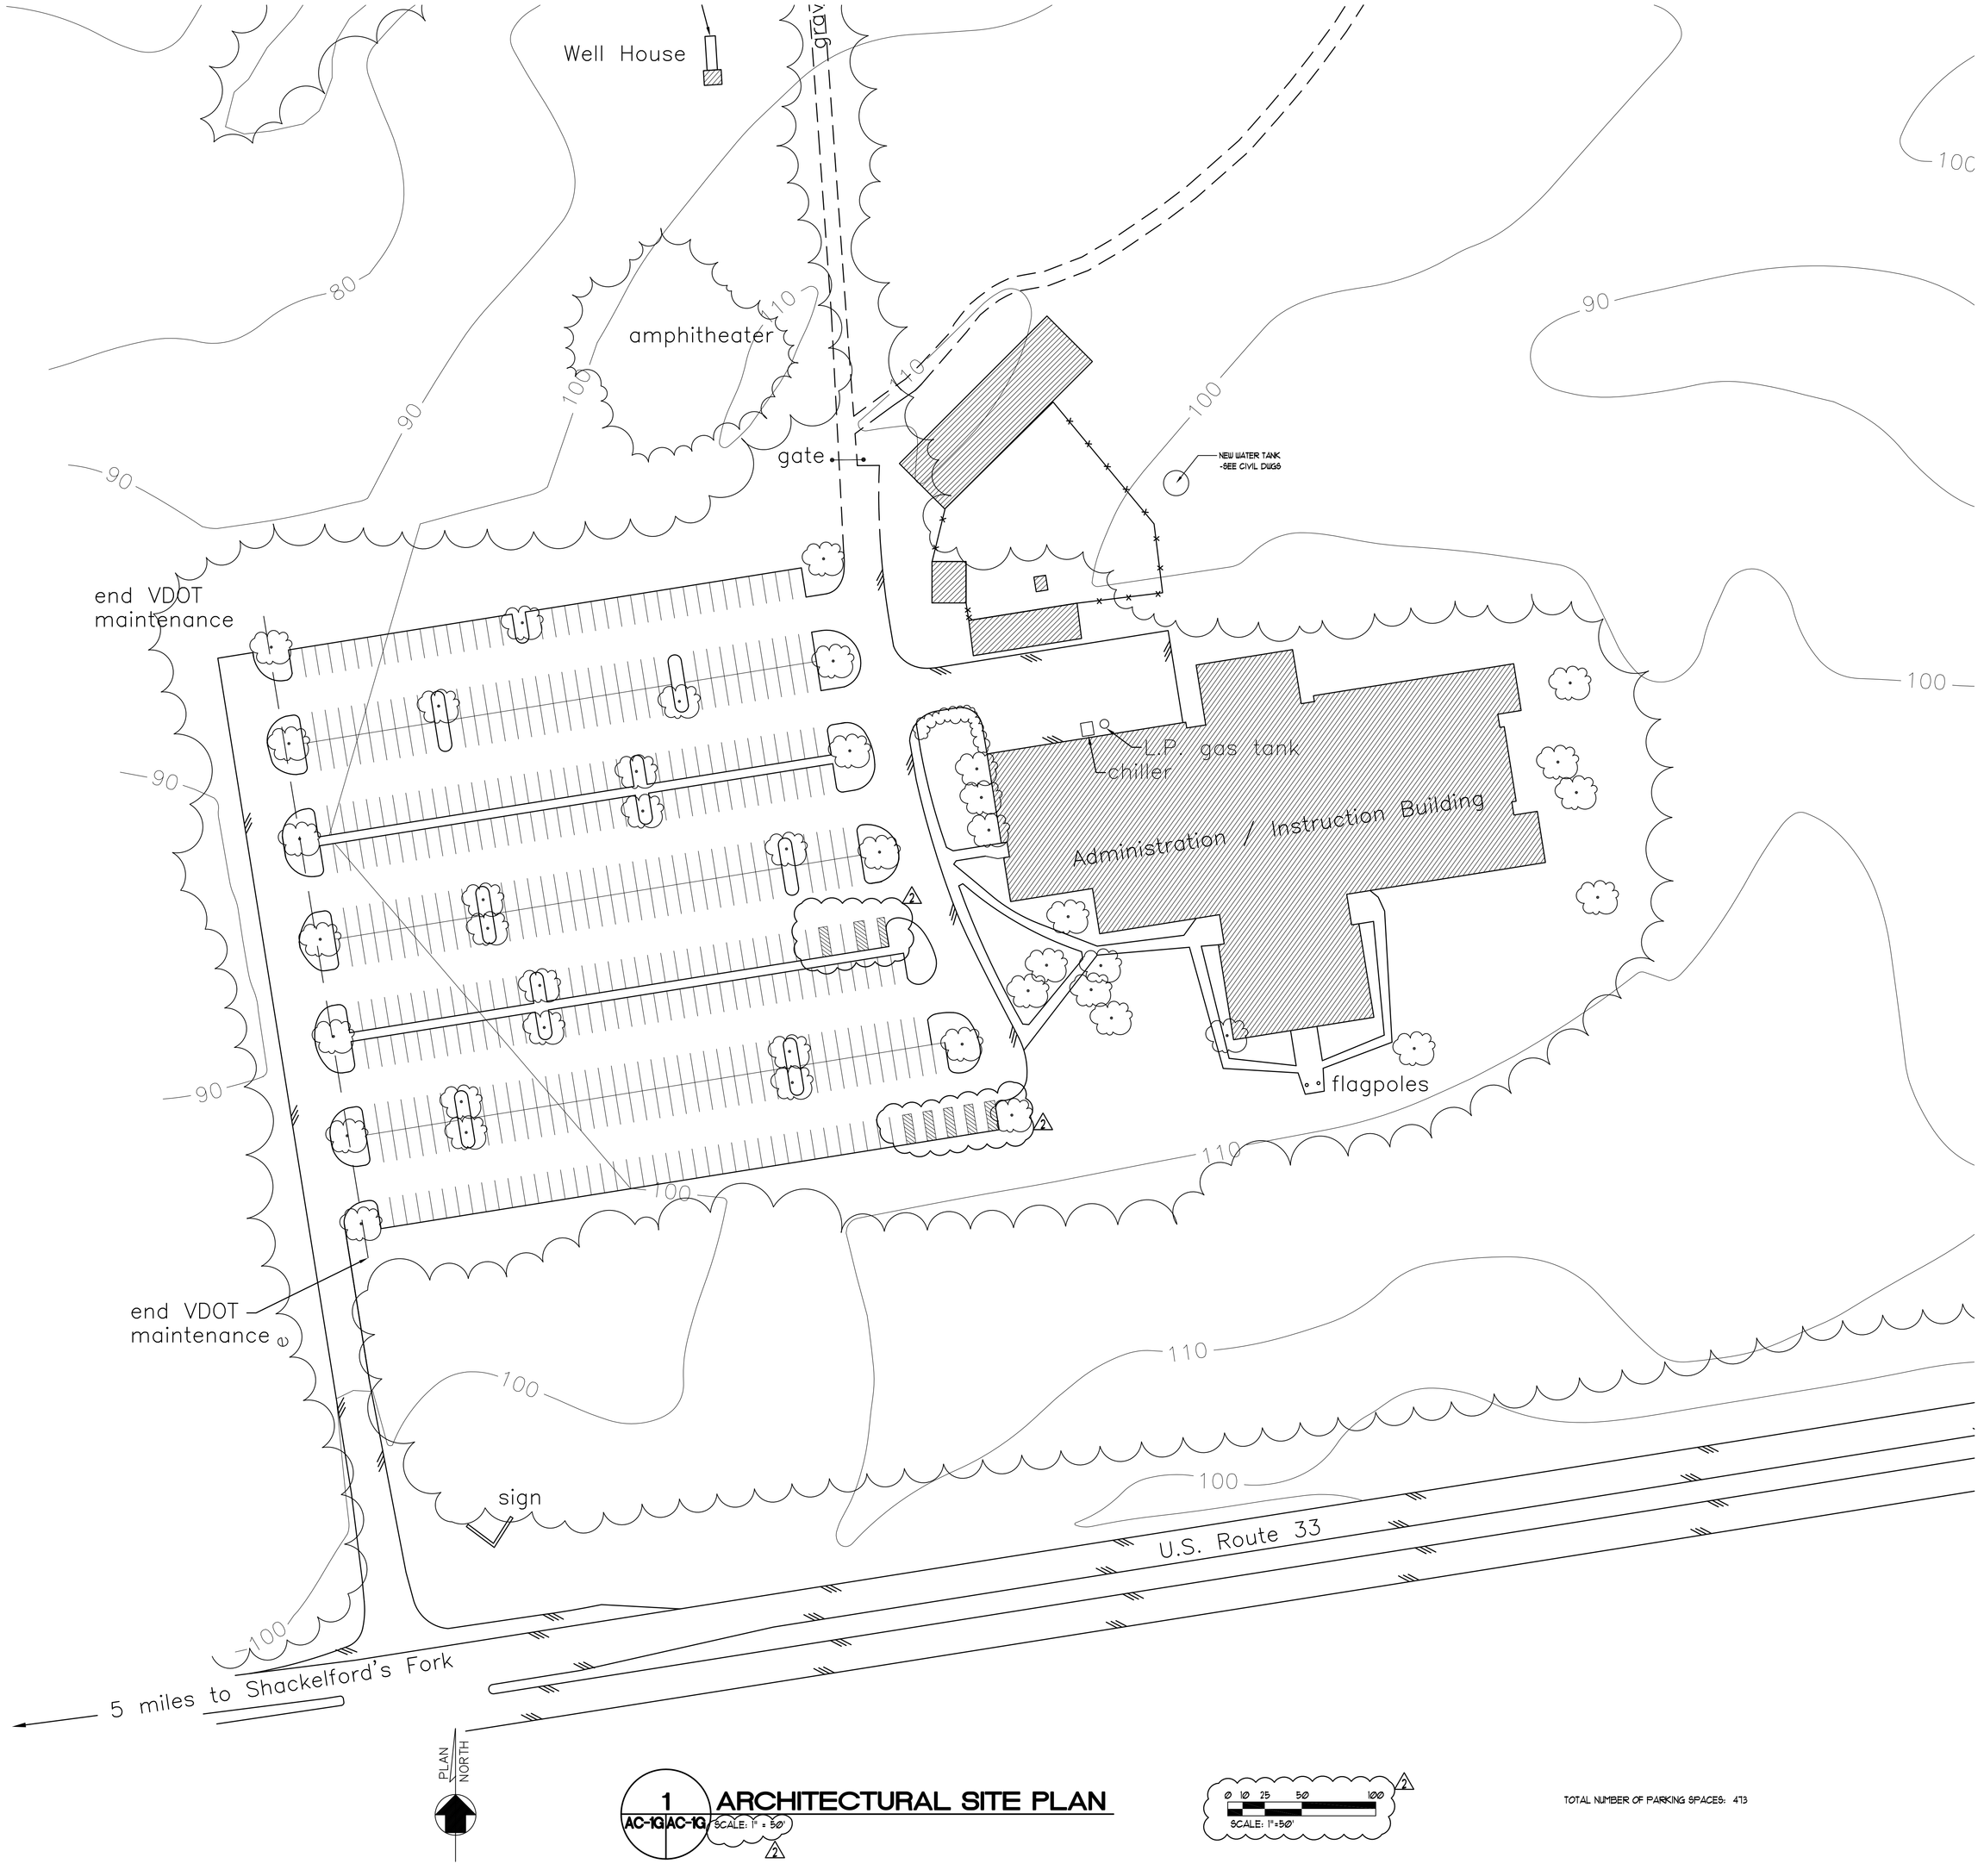

1 AC-1G **ARCHITECTURAL SITE PLAN**
AC-1G SCALE: 1" = 50'

nbj ARCHITECTURE
A Professional LLC Limited Company
GROVE PARK SQUARE
11537-B NUCKOLS ROAD
Glen Allen, Virginia 23059
☎ (804) 273-9811 fax: (804) 273-9843

RAPPAHANNOCK
COMMUNITY COLLEGE
CAMPUS RENOVATIONS
WARSAW + GLENNS, VIRGINIA
PC: 260-17712

ARCHITECTURAL SITE PLAN
GLENNS CAMPUS

Date:
JANUARY 13, 2010

REVISIONS	
NO.	DATE
2	REV. WORK 3/3/2010

COMMONWEALTH OF VIRGINIA
STEPHEN FLOYD CYBULSKI
Lic.NO.013047
ARCHITECT

Sheet
AC-1G

File Number
RCC-ACIG-SITE